FILE NAME: C:\AutoCAD Temp\AcPublish_15248\17-022-C-VANL.dwg LAYOUT NAME: OVERALL PLOTTED: Tuesday, June 20, 2017 - 2:54pm USER: kstanley

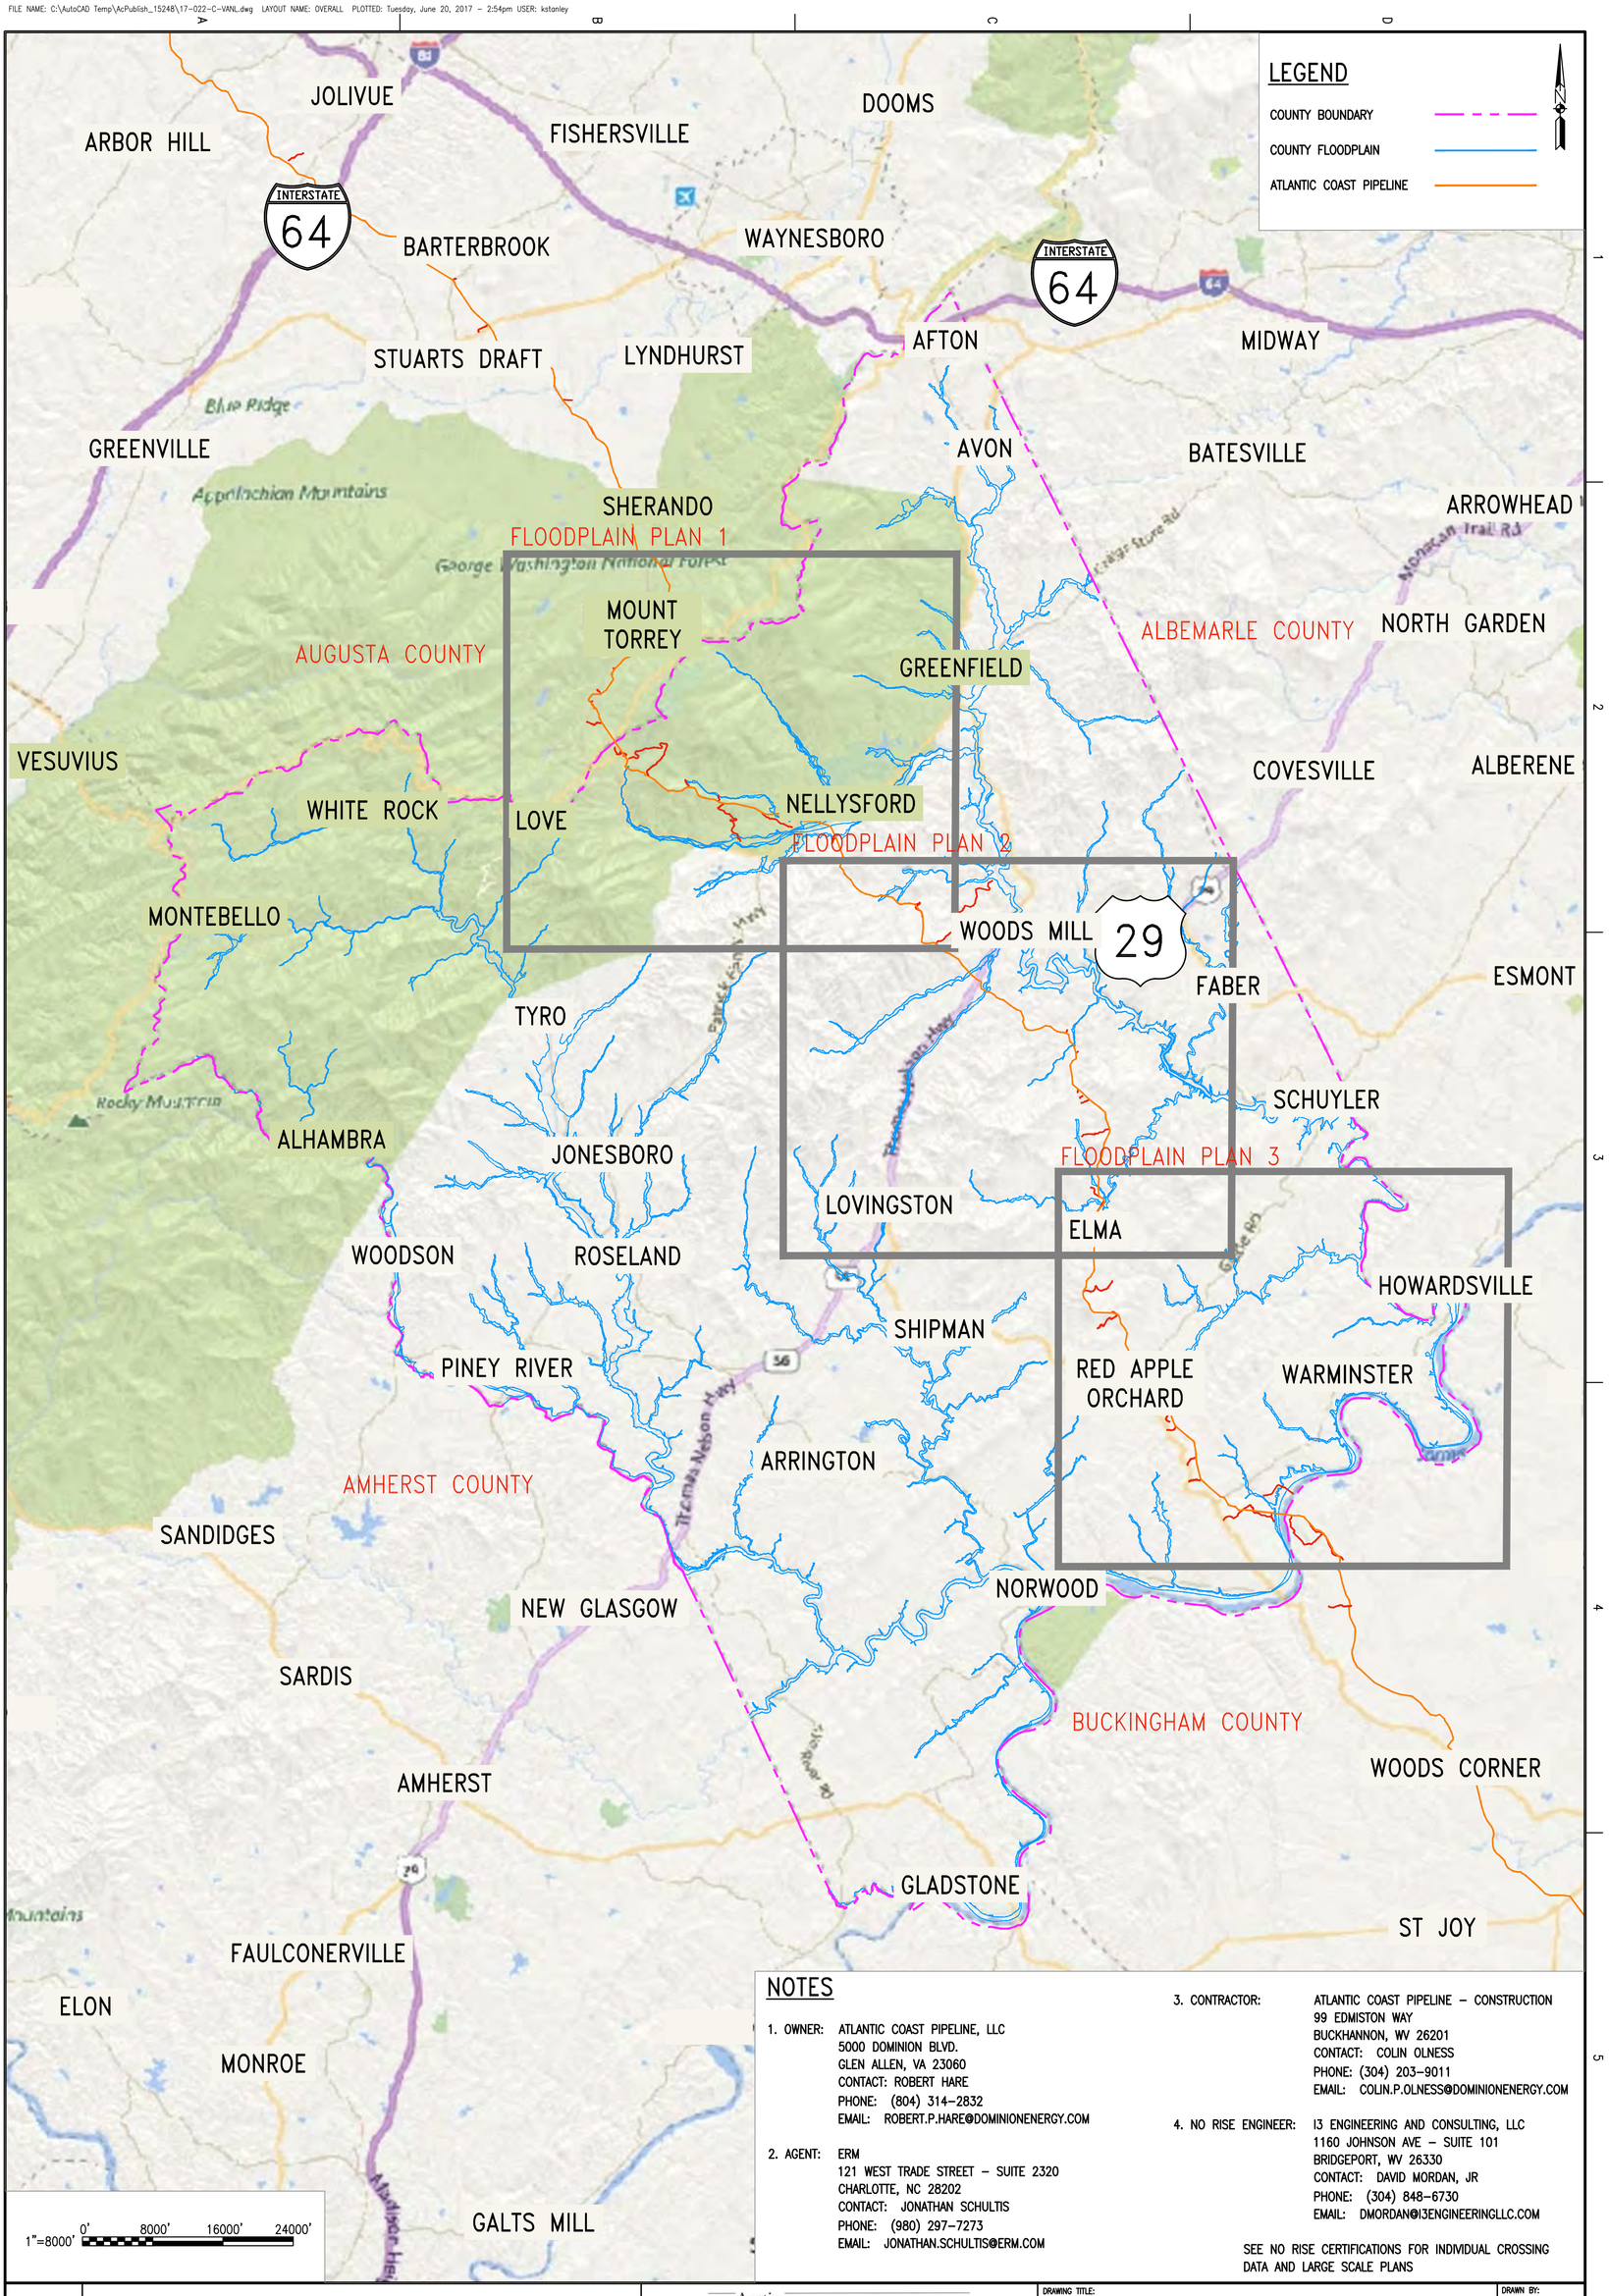

NOTES

1. OWNER: ATLANTIC COAST PIPELINE, LLC
5000 DOMINION BLVD.
GLEN ALLEN, VA 23060
CONTACT: ROBERT HARE
PHONE: (804) 314-2832
EMAIL: ROBERT.P.HARE@DOMINIONENERGY.COM

2. AGENT: ERM
121 WEST TRADE STREET - SUITE 2320
CHARLOTTE, NC 28202
CONTACT: JONATHAN SCHULTIS
PHONE: (980) 297-7273
EMAIL: JONATHAN.SCHULTIS@ERM.COM

3. CONTRACTOR: ATLANTIC COAST PIPELINE - CONSTRUCTION
99 EDMISTON WAY
BUCKHANNON, WV 26201
CONTACT: COLIN OLNESS
PHONE: (304) 203-9011
EMAIL: COLIN.P.OLNESS@DOMINIONENERGY.COM

4. NO RISE ENGINEER: I3 ENGINEERING AND CONSULTING, LLC
1160 JOHNSON AVE - SUITE 101
BRIDGEPORT, WV 26330
CONTACT: DAVID MORDAN, JR
PHONE: (304) 848-6730
EMAIL: DMORDAN@I3ENGINEERINGLLC.COM

SEE NO RISE CERTIFICATIONS FOR INDIVIDUAL CROSSING DATA AND LARGE SCALE PLANS

SKETCH NO.: OVERALL

ATLANTIC COAST PIPELINE
FLOODPLAIN PERMITS
NELSON COUNTY, VIRGINIA

Austin Brockenbrough
ENGINEERING + CONSULTING
1011 Boulder Springs Drive, Suite 200 | Richmond, Virginia 23225
804.592.3900 *main* | 804.592.3901 *fax*
www.brockenbrough.com

DRAWING TITLE: FLOODPLAIN PERMITS OVERALL COUNTY MAP	DRAWN BY: SMD
PROJECT: ATLANTIC COAST PIPELINE	DATE: 6/30/2017
OWNER/CLIENT: OWNER: ATLANTIC COAST PIPELINE, LLC CLIENT: ERM	JOB NO: 17-022

LEGEND

- COUNTY BOUNDARY
- COUNTY FLOODPLAIN
- ATLANTIC COAST PIPELINE
- ACCESS ROADS

NOTES

1. OWNER: ATLANTIC COAST PIPELINE, LLC
   5000 DOMINION BLVD.
   GLEN ALLEN, VA 23060
   CONTACT: ROBERT HARE
   PHONE: (804) 314-2832
   EMAIL: ROBERT.P.HARE@DOMINIONENERGY.COM

2. AGENT: ERM
   121 WEST TRADE STREET – SUITE 2320
   CHARLOTTE, NC 28202
   CONTACT: JONATHAN SCHULTIS
   PHONE: (980) 297-7273
   EMAIL: JONATHAN.SCHULTIS@ERM.COM

3. CONTRACTOR: ATLANTIC COAST PIPELINE – CONSTRUCTION
   99 EDMISTON WAY
   BUCKHANNON, WV 26201
   CONTACT: COLIN OLNESS
   PHONE: (304) 203-9011
   EMAIL: COLIN.P.OLNESS@DOMINIONENERGY.COM

4. NO RISE ENGINEER: I3 ENGINEERING AND CONSULTING, LLC
   1160 JOHNSON AVE – SUITE 101
   BRIDGEPORT, WV 26330
   CONTACT: DAVID MORDAN, JR
   PHONE: (304) 848-6730
   EMAIL: DMORDAN@I3ENGINEERINGLLC.COM

   SEE NO RISE CERTIFICATIONS FOR INDIVIDUAL CROSSING DATA AND LARGE SCALE PLANS

5. FLOODPLAIN MAPPING: AUSTIN BROCKENBROUGH
   1011 BOULDERS SPRINGS DRIVE – SUITE 200
   RICHMOND, VA 23225
   CONTACT: KEITH STANLEY
   PHONE: (804) 592-3889
   EMAIL: KSTANLEY@BROCKENBROUGH.COM

SOUTH FORK ROCKFISH RIVER 1 CROSSING (A)

SPRUCE CREEK PIPE AND ACCESS ROAD CROSSINGS (B)

SOUTH FORK ROCKFISH RIVER AR CROSSINGS (C)

SOUTH FORK ROCKFISH RIVER 2 CROSSINGS (D)

UNNAMED TRIBUTARY OF THE ROCKFISH RIVER 1 CROSSING (E)

MATCHLINE PLAN 2

MATCHLINE PLAN 2

1"=2000' 0' 2000' 4000' 6000'

DRAWN BY: SMD
DATE: 6/30/2017
JOB NO: 17-022

DRAWING TITLE: FLOODPLAIN PERMITS COUNTY MAP
PROJECT: ATLANTIC COAST PIPELINE
OWNER/CLIENT: OWNER: ATLANTIC COAST PIPELINE, LLC CLIENT: ERM

Austin Brockenbrough
ENGINEERING + CONSULTING
1011 Boulder Springs Drive, Suite 200 | Richmond, Virginia 23225
804.592.3900 main | 804.592.3901 fax
www.brockenbrough.com

ATLANTIC COAST PIPELINE
FLOODPLAIN PERMITS
NELSON COUNTY, VIRGINIA

SKETCH NO:
PLAN 1

FILE NAME: C:\AutoCAD Temp\AcPublish_15248\17-022-C-VAN1.dwg LAYOUT NAME: PLAN 1 PLOTTED: Tuesday, June 20, 2017 - 2:54pm USER: kstanley

LEGEND

- COUNTY BOUNDARY
- COUNTY FLOODPLAIN
- ATLANTIC COAST PIPELINE
- ACCESS ROADS

NOTES

1. OWNER: ATLANTIC COAST PIPELINE, LLC
   5000 DOMINION BLVD.
   GLEN ALLEN, VA 23060
   CONTACT: ROBERT HARE
   PHONE: (804) 314-2832
   EMAIL: ROBERT.P.HARE@DOMINIONENERGY.COM

2. AGENT: ERM
   121 WEST TRADE STREET – SUITE 2320
   CHARLOTTE, NC 28202
   CONTACT: JONATHAN SCHULTIS
   PHONE: (980) 297-7273
   EMAIL: JONATHAN.SCHULTIS@ERM.COM

3. CONTRACTOR: ATLANTIC COAST PIPELINE – CONSTRUCTION
   99 EDMISTON WAY
   BUCKHANNON, WV 26201
   CONTACT: COLIN OLNESS
   PHONE: (304) 203-9011
   EMAIL: COLIN.P.OLNESS@DOMINIONENERGY.COM

4. NO RISE ENGINEER: I3 ENGINEERING AND CONSULTING, LLC
   1160 JOHNSON AVE – SUITE 101
   BRIDGEPORT, WV 26330
   CONTACT: DAVID MORDAN, JR
   PHONE: (304) 848-6730
   EMAIL: DMORDAN@I3ENGINEERINGLLC.COM

   SEE NO RISE CERTIFICATIONS FOR INDIVIDUAL CROSSING DATA AND LARGE SCALE PLANS

5. FLOODPLAIN MAPPING: AUSTIN BROCKENBROUGH
   1011 BOULDERS SPRINGS DRIVE – SUITE 200
   RICHMOND, VA 23225
   CONTACT: KEITH STANLEY
   PHONE: (804) 592-3889
   EMAIL: KSTANLEY@BROCKENBROUGH.COM

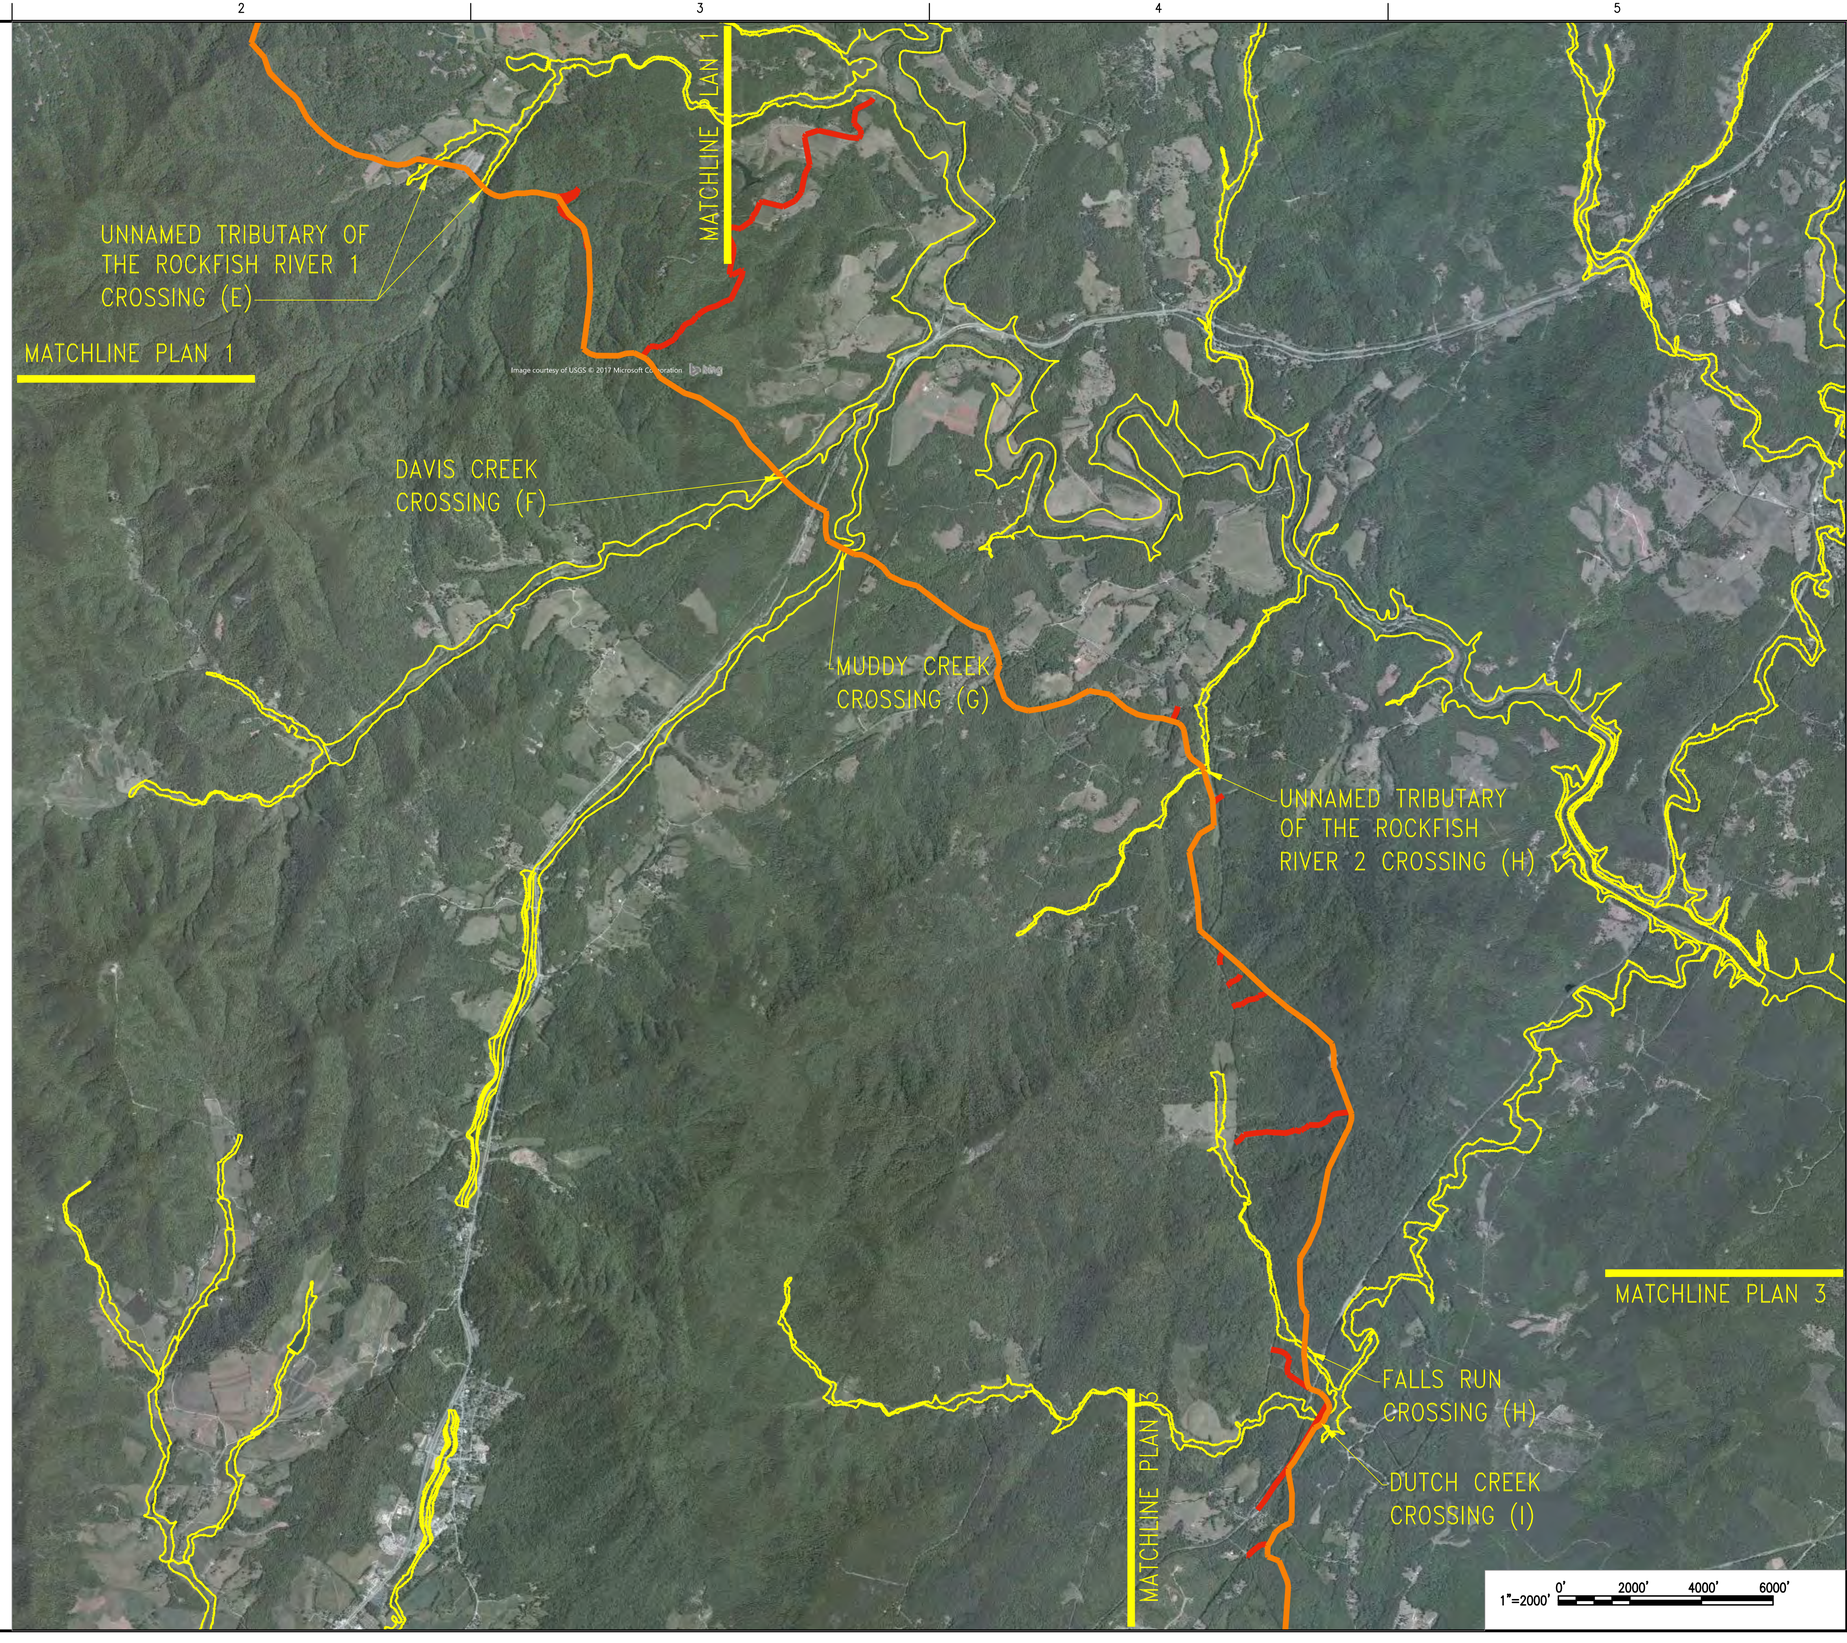

DRAWN BY: SMD
DATE: 6/30/2017
JOB NO: 17-022

DRAWING TITLE: FLOODPLAIN PERMITS COUNTY MAP
PROJECT: ATLANTIC COAST PIPELINE
OWNER/CLIENT: OWNER: ATLANTIC COAST PIPELINE, LLC CLIENT: ERM

Austin Brockenbrough
ENGINEERING + CONSULTING
1011 Boulder Springs Drive, Suite 200 | Richmond, Virginia 23225
804.592.3900 main | 804.592.3901 fax
www.brockenbrough.com

ATLANTIC COAST PIPELINE
FLOODPLAIN PERMITS
NELSON COUNTY, VIRGINIA

SKETCH NO:
PLAN 2

FILE NAME: C:\AutoCAD Temp\AcPublish_15248\17-022-C-VAN1.dwg LAYOUT NAME: PLAN 2 PLOTTED: Tuesday, June 20, 2017 - 2:54pm USER: kstanley

LEGEND

- COUNTY BOUNDARY
- COUNTY FLOODPLAIN
- ATLANTIC COAST PIPELINE
- ACCESS ROADS

NOTES

1. OWNER: ATLANTIC COAST PIPELINE, LLC
   5000 DOMINION BLVD.
   GLEN ALLEN, VA 23060
   CONTACT: ROBERT HARE
   PHONE: (804) 314–2832
   EMAIL: ROBERT.P.HARE@DOMINIONENERGY.COM

2. AGENT: ERM
   121 WEST TRADE STREET – SUITE 2320
   CHARLOTTE, NC 28202
   CONTACT: JONATHAN SCHULTIS
   PHONE: (980) 297–7273
   EMAIL: JONATHAN.SCHULTIS@ERM.COM

3. CONTRACTOR: ATLANTIC COAST PIPELINE – CONSTRUCTION
   99 EDMISTON WAY
   BUCKHANNON, WV 26201
   CONTACT: COLIN OLNESS
   PHONE: (304) 203–9011
   EMAIL: COLIN.P.OLNESS@DOMINIONENERGY.COM

4. NO RISE ENGINEER: I3 ENGINEERING AND CONSULTING, LLC
   1160 JOHNSON AVE – SUITE 101
   BRIDGEPORT, WV 26330
   CONTACT: DAVID MORDAN, JR
   PHONE: (304) 848–6730
   EMAIL: DMORDAN@I3ENGINEERINGLLC.COM

   SEE NO RISE CERTIFICATIONS FOR INDIVIDUAL CROSSING DATA AND LARGE SCALE PLANS

5. FLOODPLAIN MAPPING: AUSTIN BROCKENBROUGH
   1011 BOULDERS SPRINGS DRIVE – SUITE 200
   RICHMOND, VA 23225
   CONTACT: KEITH STANLEY
   PHONE: (804) 592–3889
   EMAIL: KSTANLEY@BROCKENBROUGH.COM

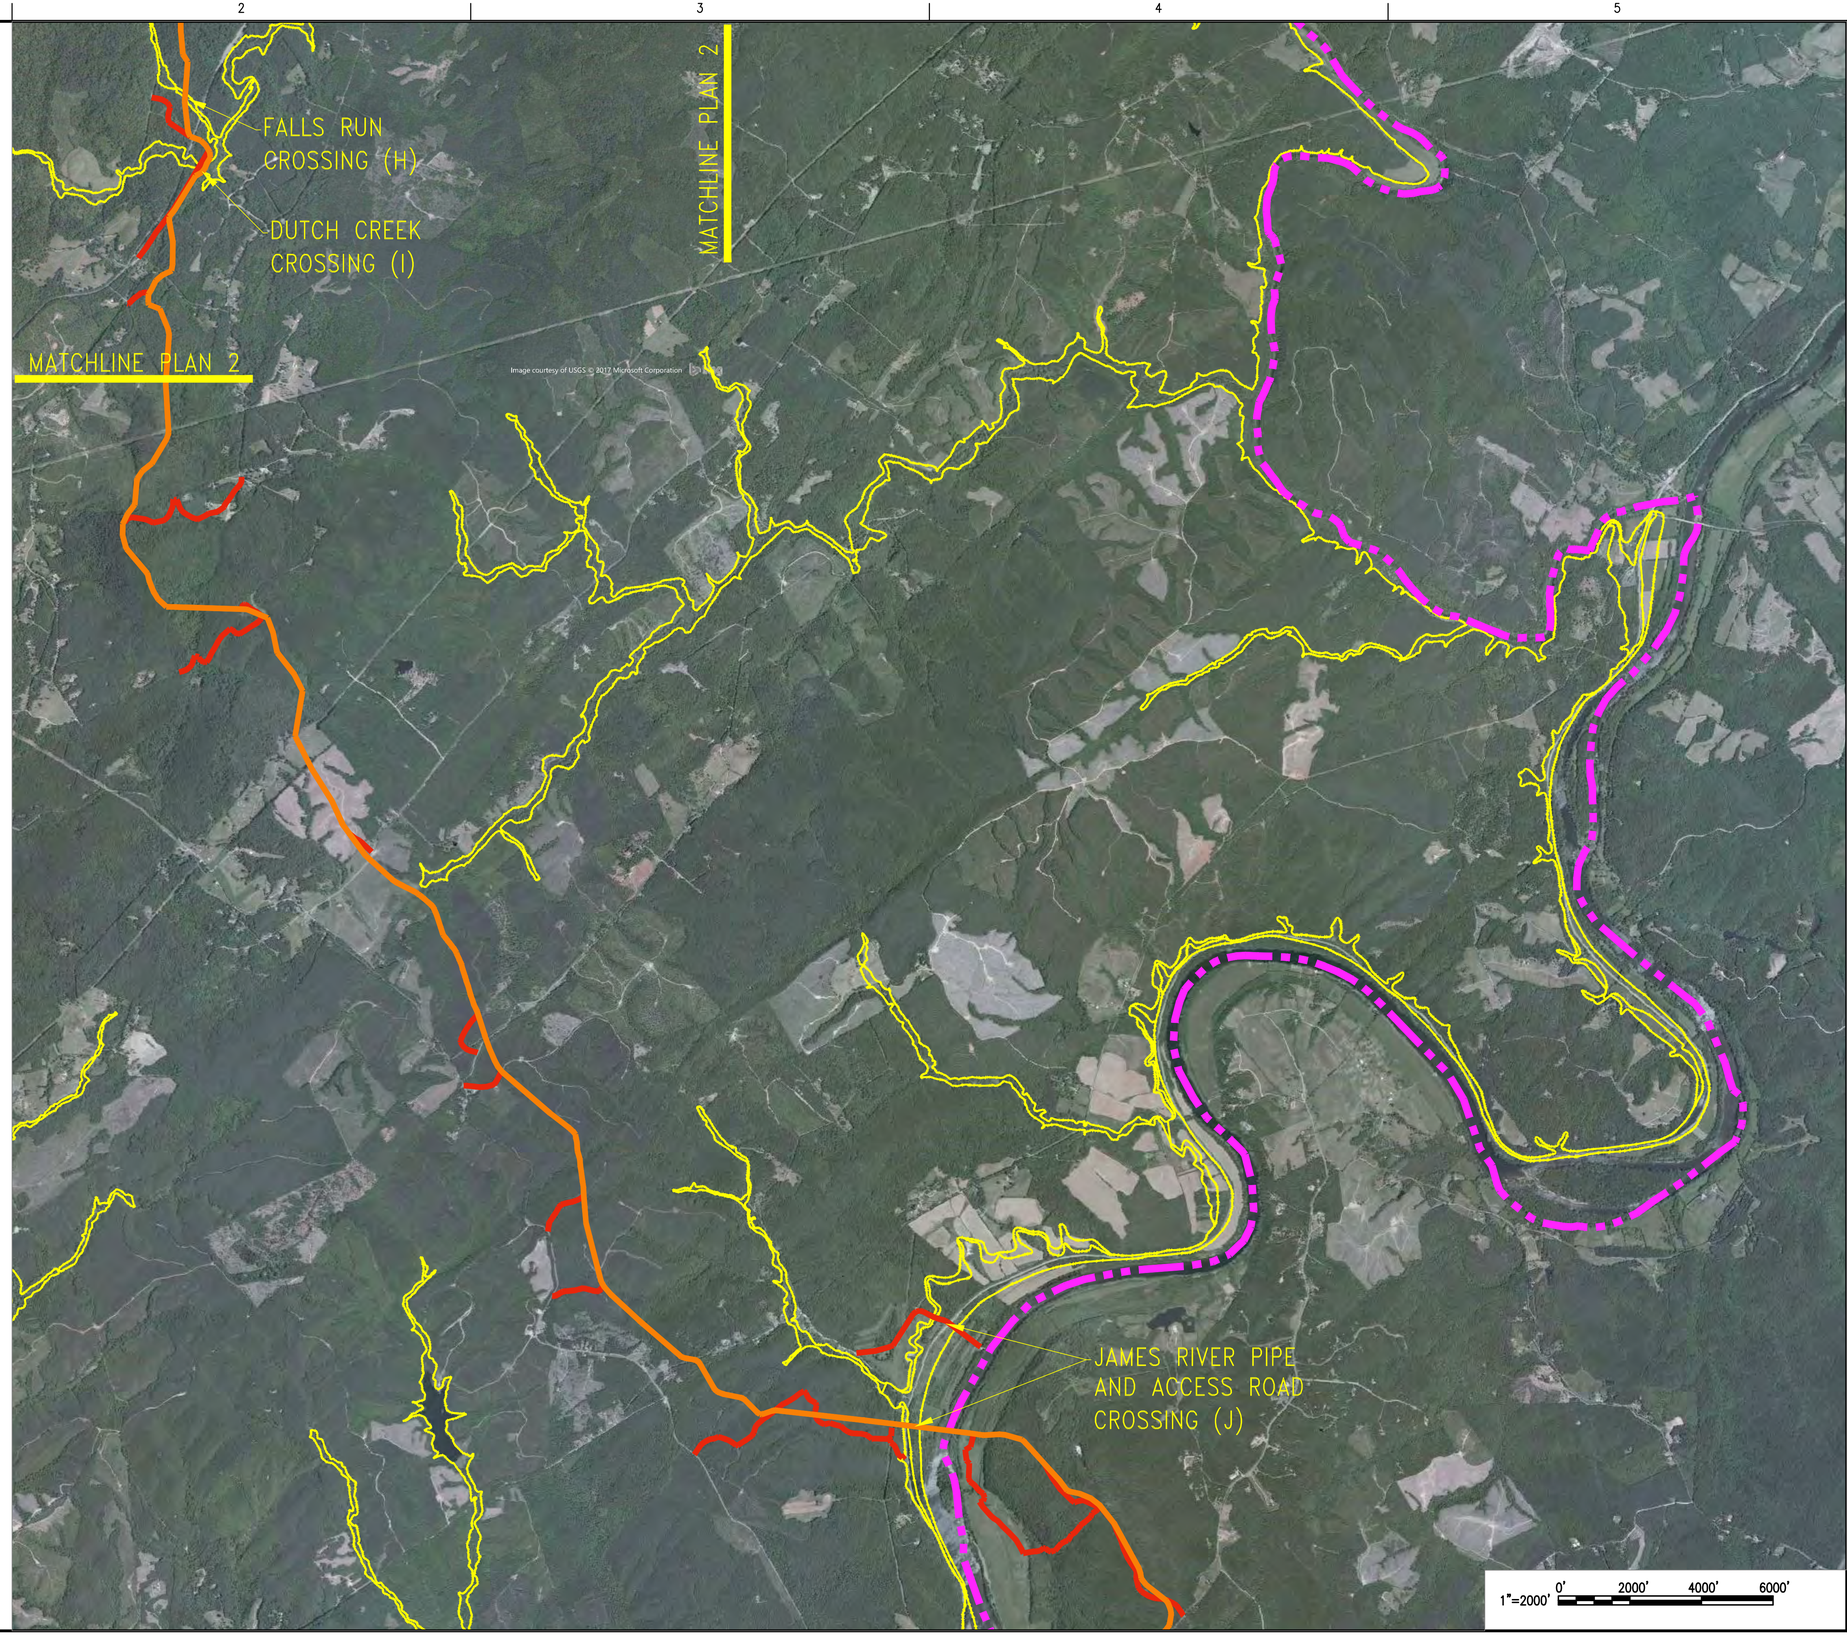

DRAWN BY: SMD
DATE: 6/30/2017
JOB NO: 17-022

DRAWING TITLE: FLOODPLAIN PERMITS COUNTY MAP
PROJECT: ATLANTIC COAST PIPELINE
OWNER/CLIENT: OWNER: ATLANTIC COAST PIPELINE, LLC CLIENT: ERM

Austin Brockenbrough
ENGINEERING + CONSULTING
1011 Boulders Springs Drive, Suite 200 | Richmond, Virginia 23225
804.592.3900 *main* | 804.592.3901 *fax*
www.brockenbrough.com

ATLANTIC COAST PIPELINE
FLOODPLAIN PERMITS
NELSON COUNTY, VIRGINIA

SKETCH NO:
PLAN 3

FILE NAME: C:\AutoCAD Temp\AcPublish_15248\17-022-C-VANL.dwg LAYOUT NAME: PLAN 3 PLOTTED: Tuesday, June 20, 2017 - 2:54pm USER: kstanley